Roller System (MASH Transition-TL3)

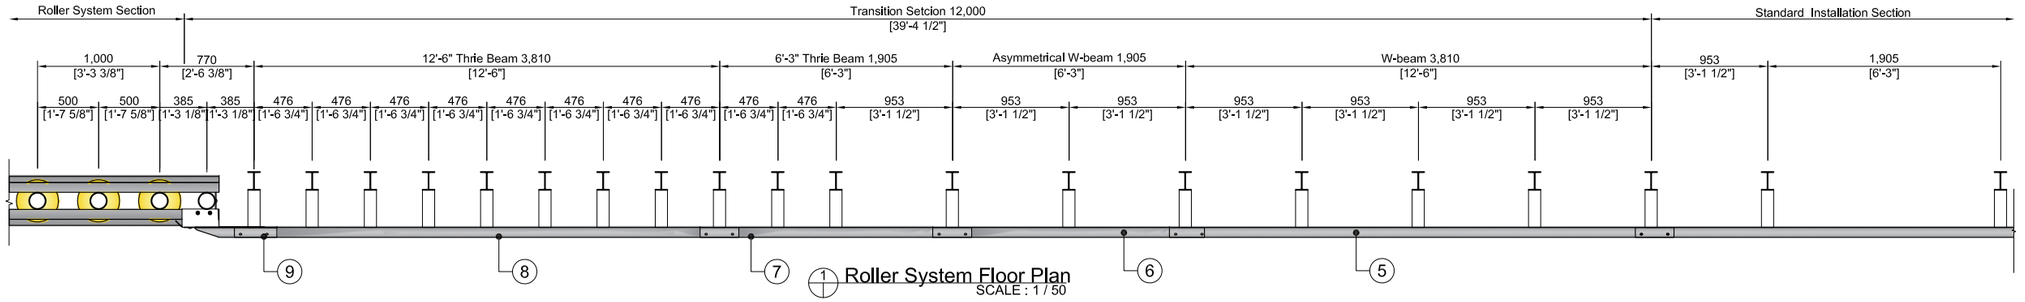

1 Roller System Floor Plan
SCALE : 1 / 50

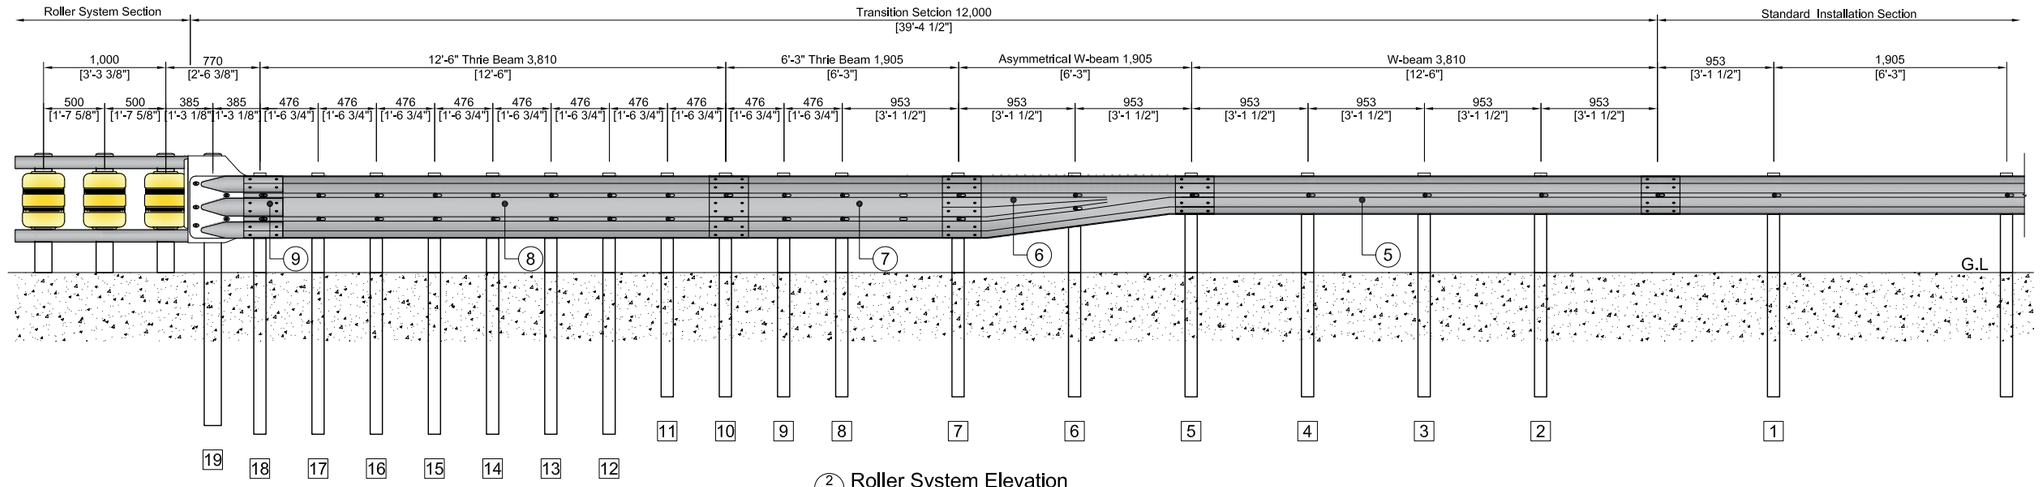

2 Roller System Elevation
SCALE : 1 / 50

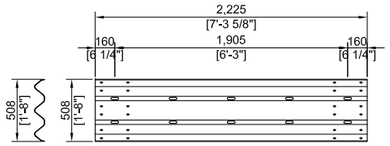

7 6'-3" Thrie Beam

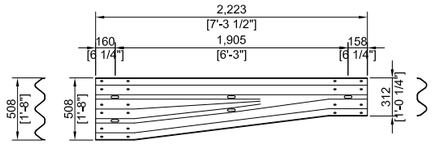

6 6'-3" Asymmetrical W-beam

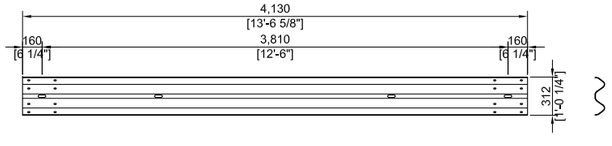

5 12'-6" W-Beam

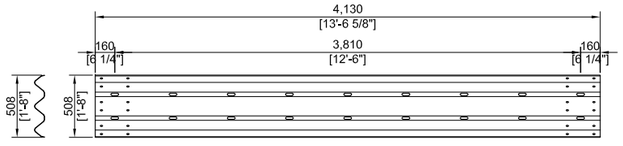

8 12'-6" Thrie Beam

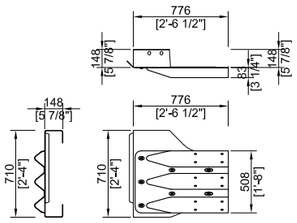

9 Connector

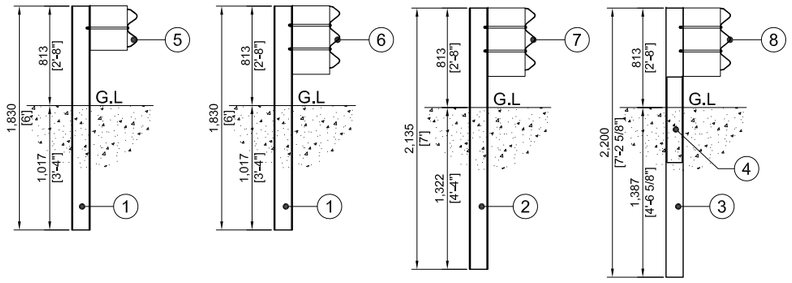

1 - 5 Section
6 - 11 Section
12 - 18 Section
19 Section

NO	Product Name	Measurement	Unit	QTY.	Remark
1	Post-1	150x100x1830L	EA	11	Zinc Hot Dip Galvanizing
2	Post-2	150x100x2135L	EA	7	Zinc Hot Dip Galvanizing
3	Post-3	Ø139.8x2200x4.5T	EA	1	Zinc Hot Dip Galvanizing
4	Inner Post	Ø125x700x4.3T	EA	1	Zinc Hot Dip Galvanizing
5	12'-6" W-Beam	2223x508	EA	1	Zinc Hot Dip Galvanizing
6	6'-3" Asymmetrical W-beam	2223x508	EA	1	Zinc Hot Dip Galvanizing
7	6'-3" Thrie Beam	2225x508	EA	1	Zinc Hot Dip Galvanizing
8	12'-6" Thrie Beam	4130x508	EA	2	Zinc Hot Dip Galvanizing
9	Connector	776x710	EA	1	Zinc Hot Dip Galvanizing

+ 82 - 1800 - 6704
www.etikorea.kr

DRAWING TITLE	MODEL NUMBER	CHECKED BY	DESIGNED BY	DRAWN BY	DATE	NO SCALE	SHEET NO.	DRAWING NO.	REMARK
	ETI-Transition-TL3								