


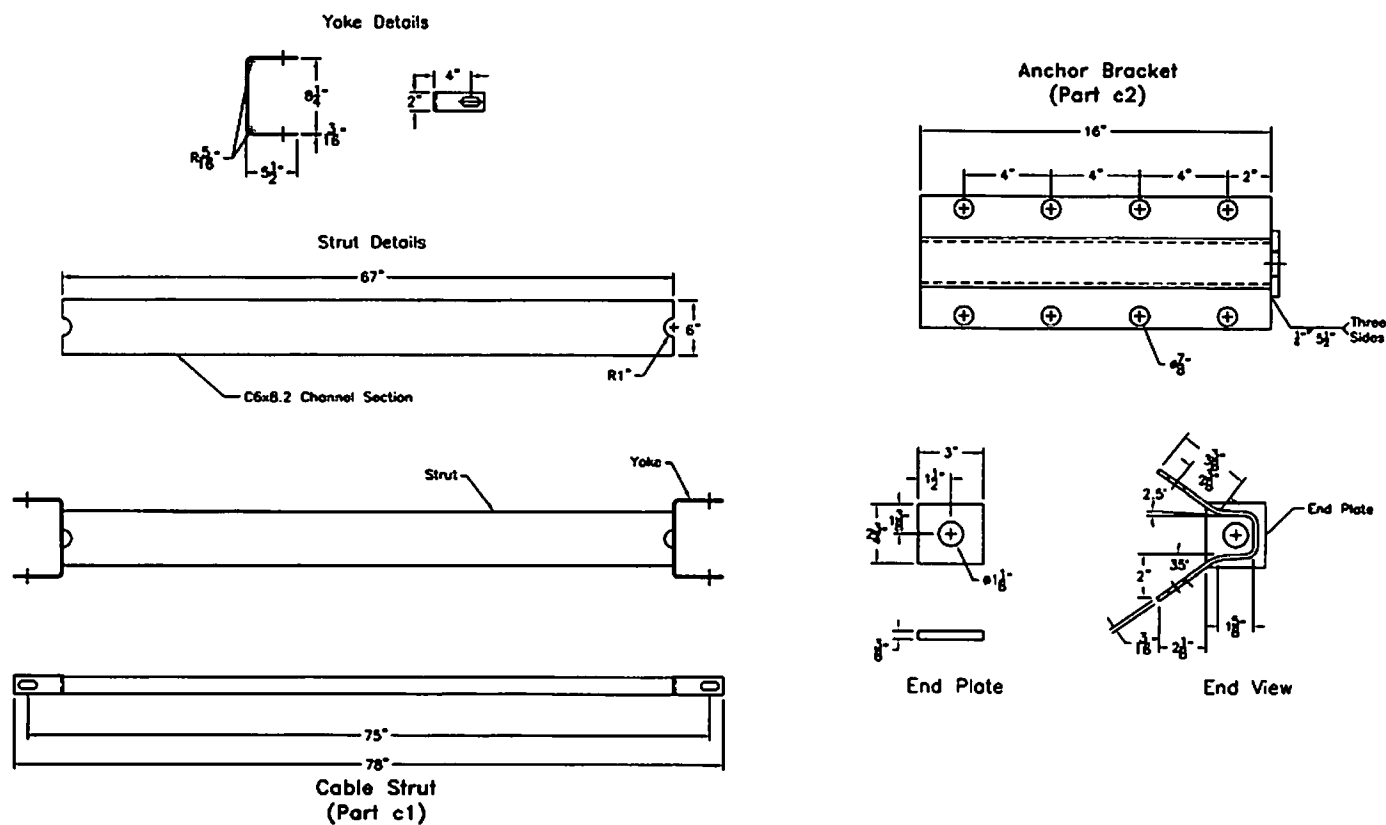

	NCHRP 22-14(2) Transition to Concrete Barrier		Date 7 of 15
	Cable Strut & Anchor Bracket		Date 11/28/2005
Midwest Roadside Safety Facility	Drawing 2214 T-1 R7.dwg	Scale None	User KAP

Figure A-7. Approach Guardrail Transition to Concrete Barrier Design - Anchorage Details (English)

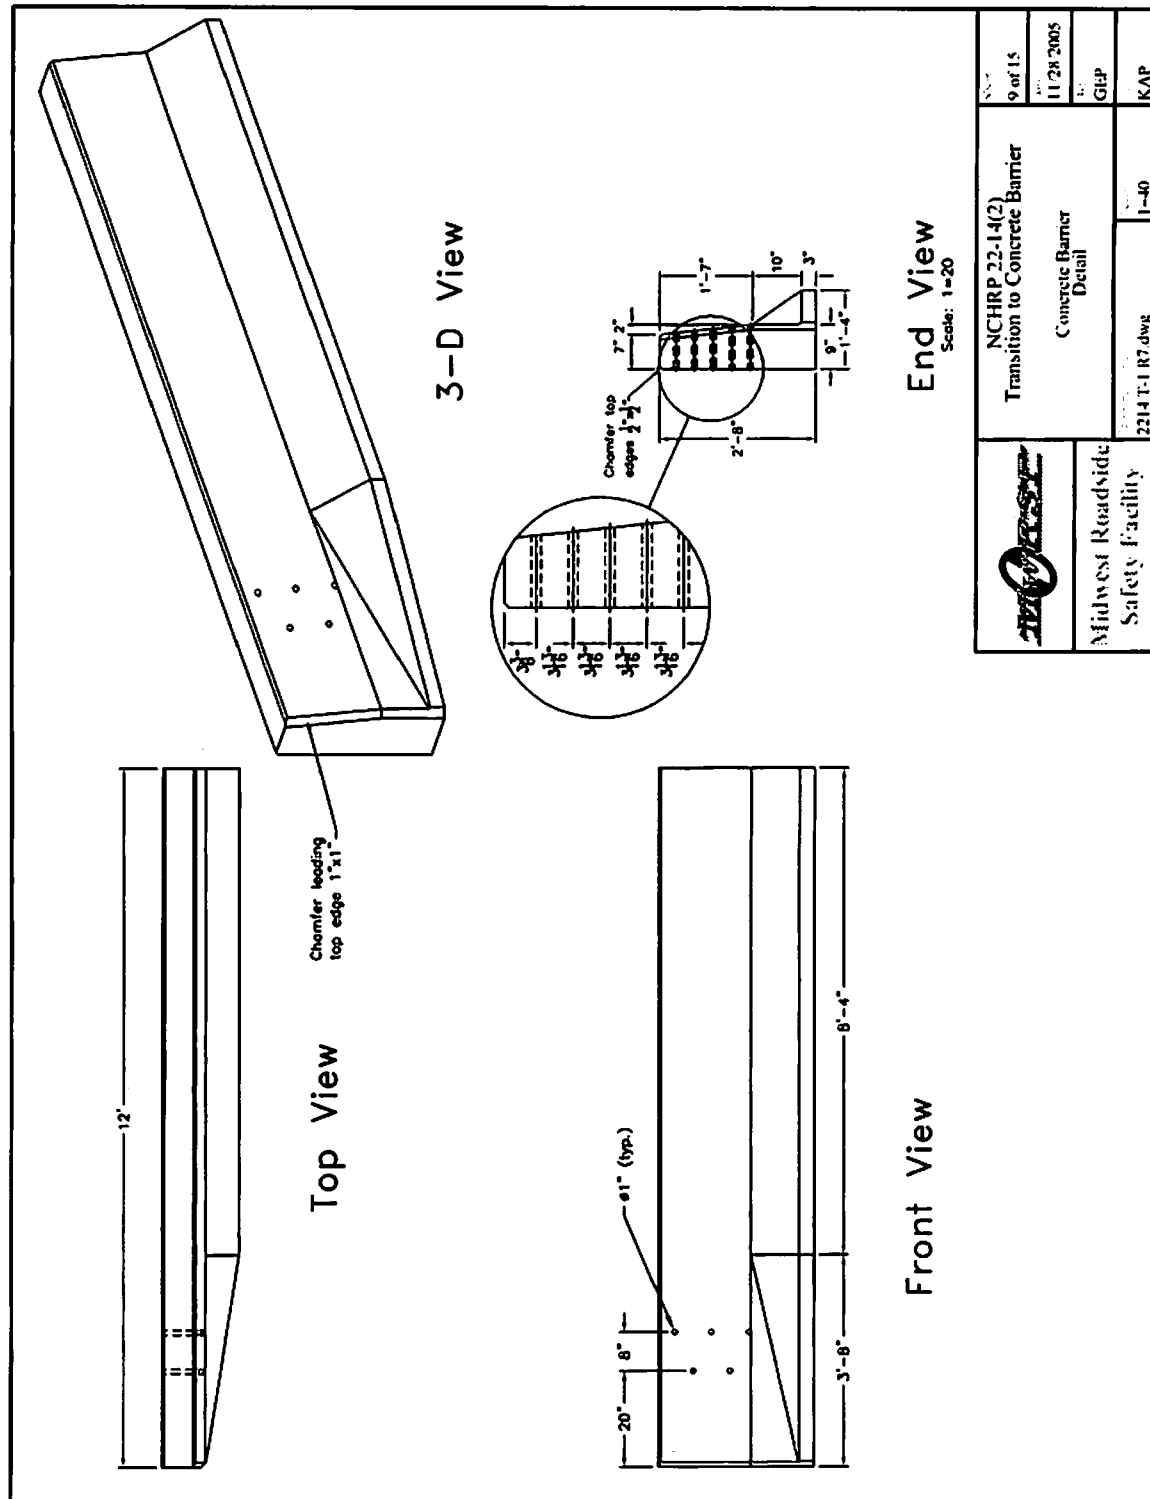


Figure A-9. Approach Guardrail Transition to Concrete Barrier Design - Concrete Barrier Details (English)

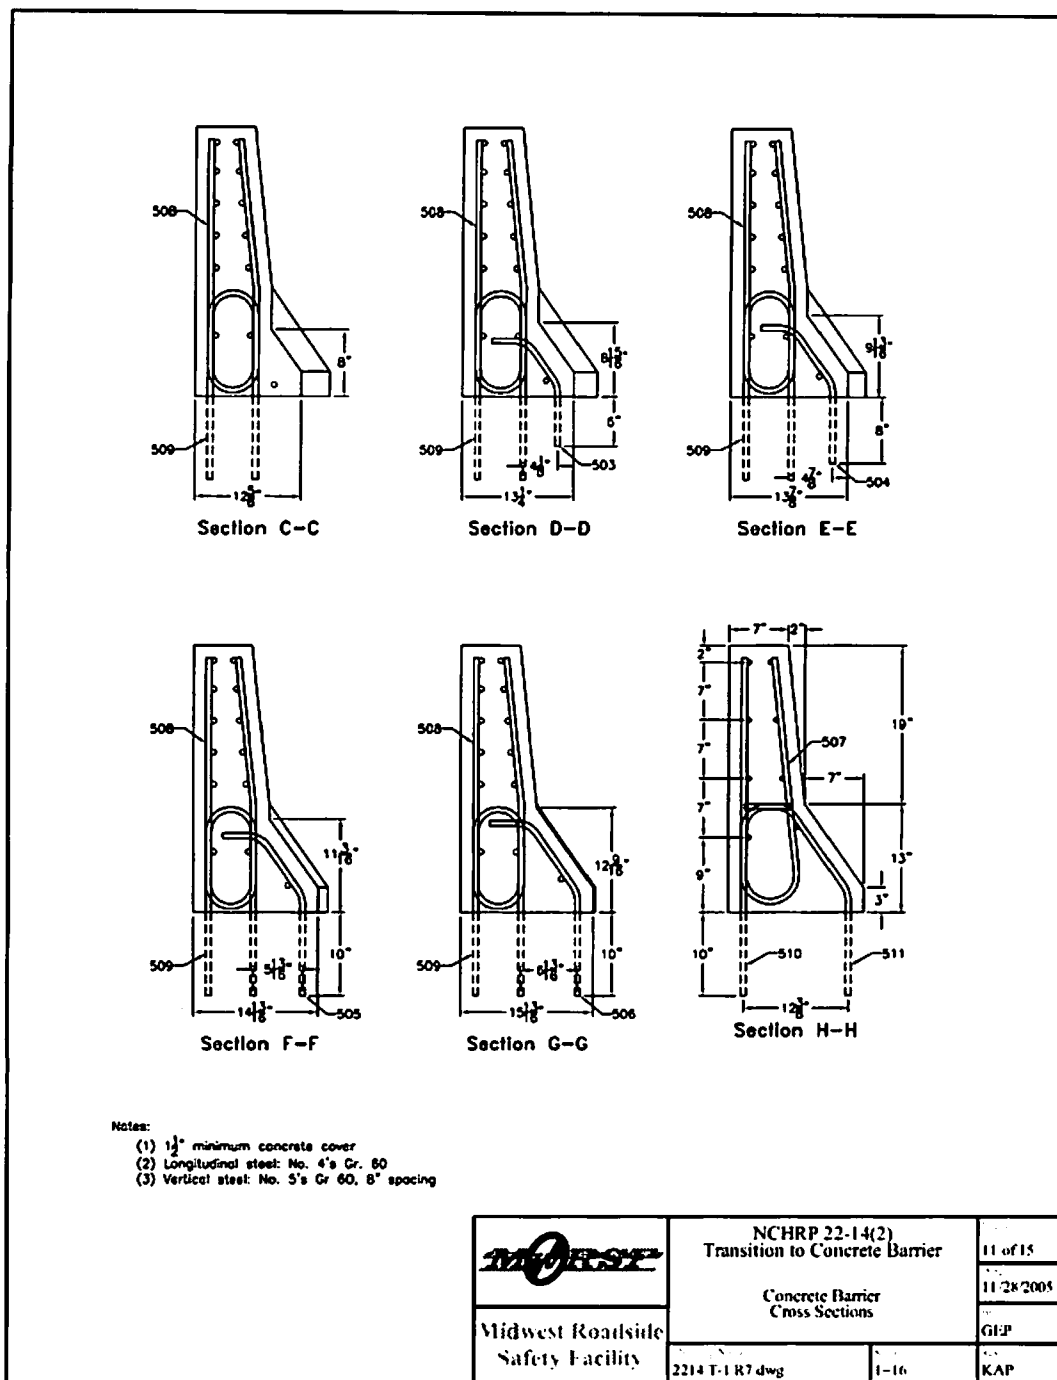


Figure A-11. Approach Guardrail Transition to Concrete Barrier - Cross Section Details (English)

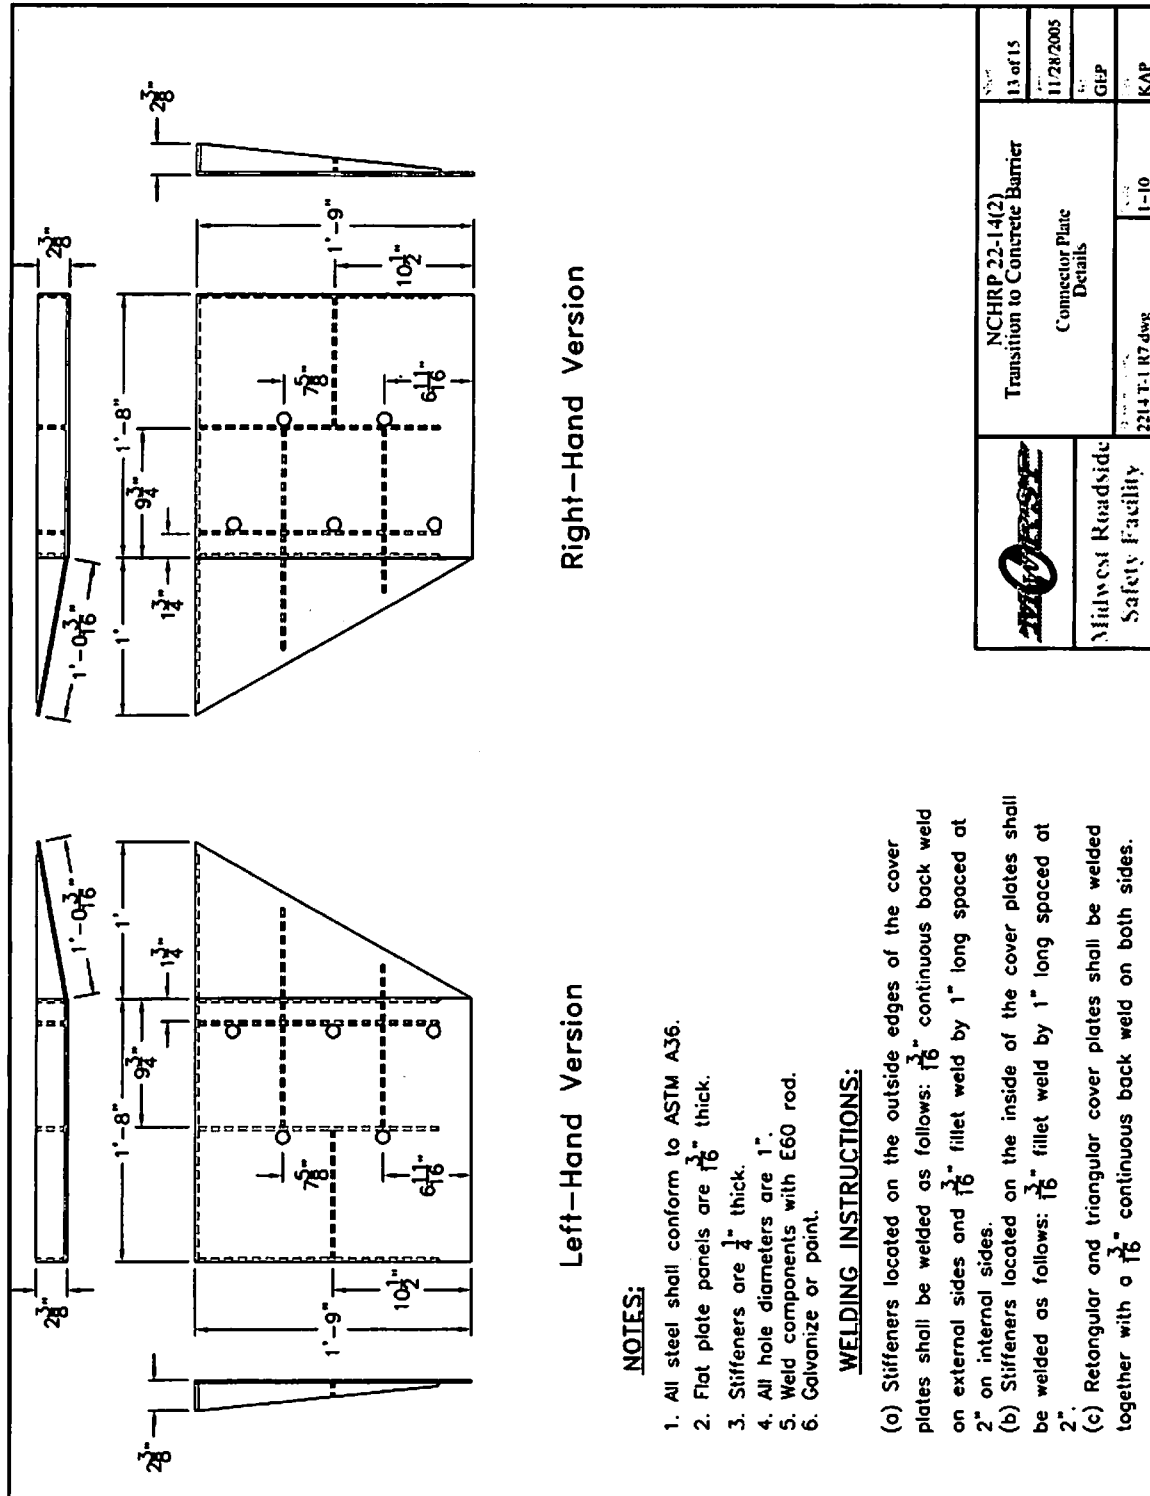


Figure A-13. Approach Guardrail Transition to Concrete Barrier Design - Connector Plate Details (English)

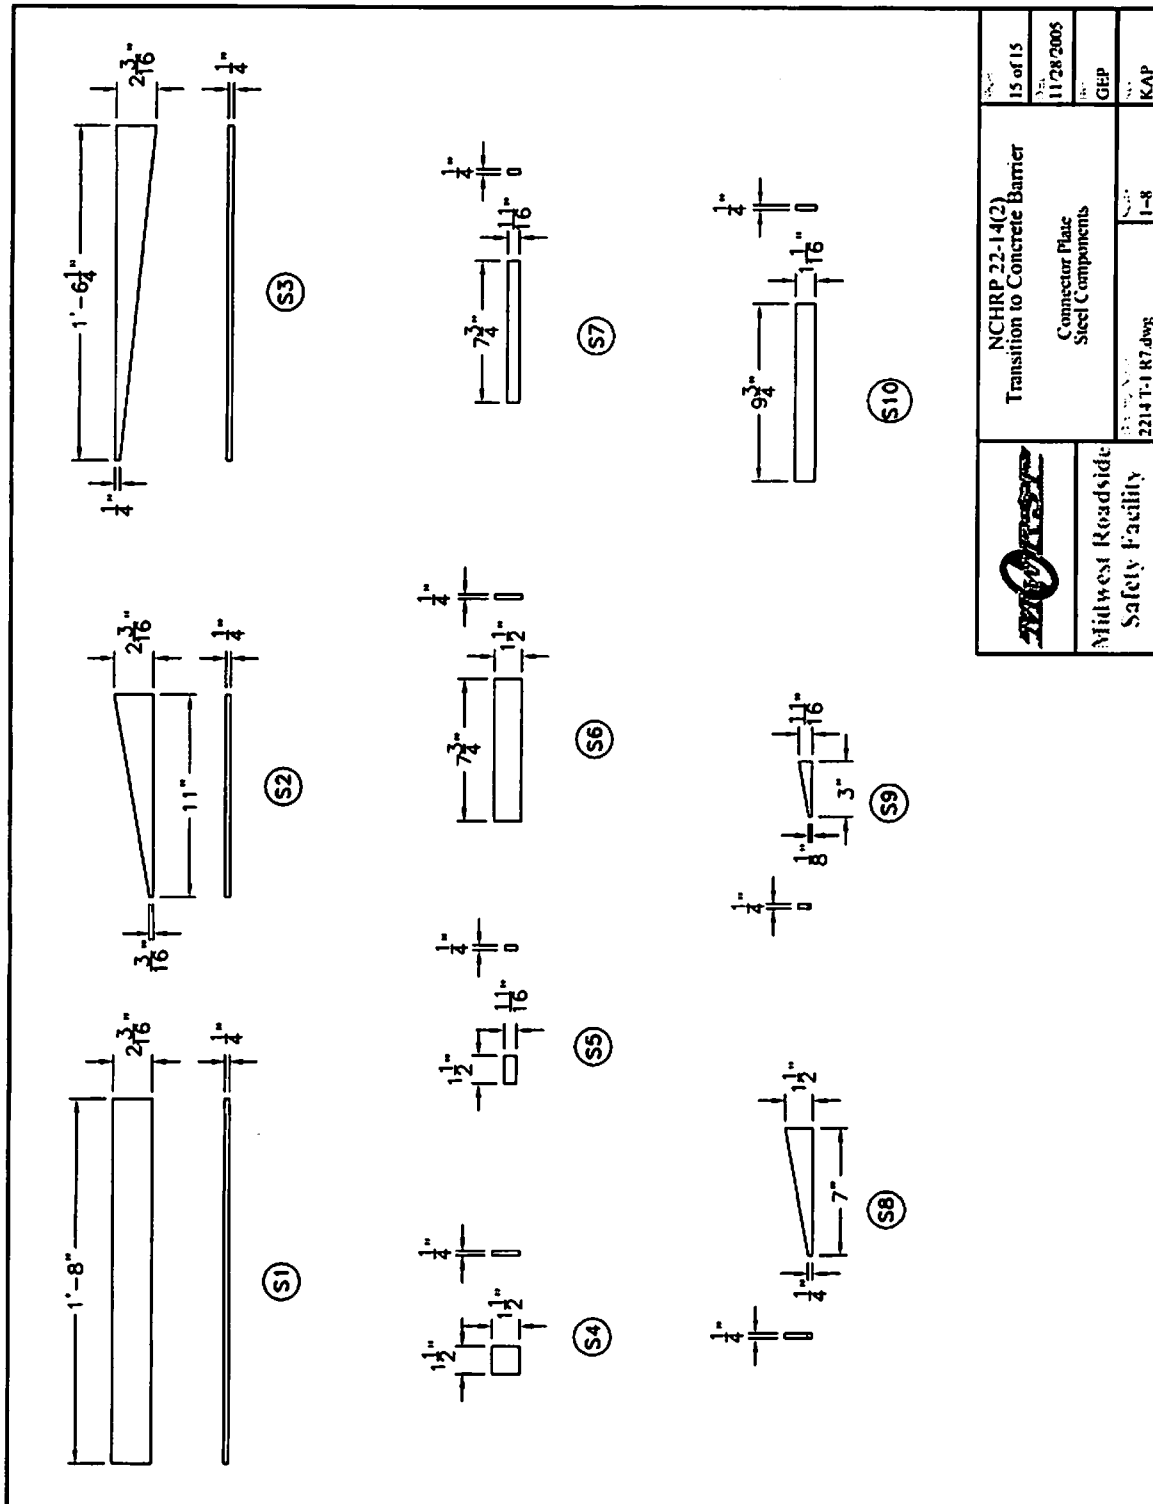


Figure A-15. Approach Guardrail Transition to Concrete Barrier Design - Connector Plate Details (English)